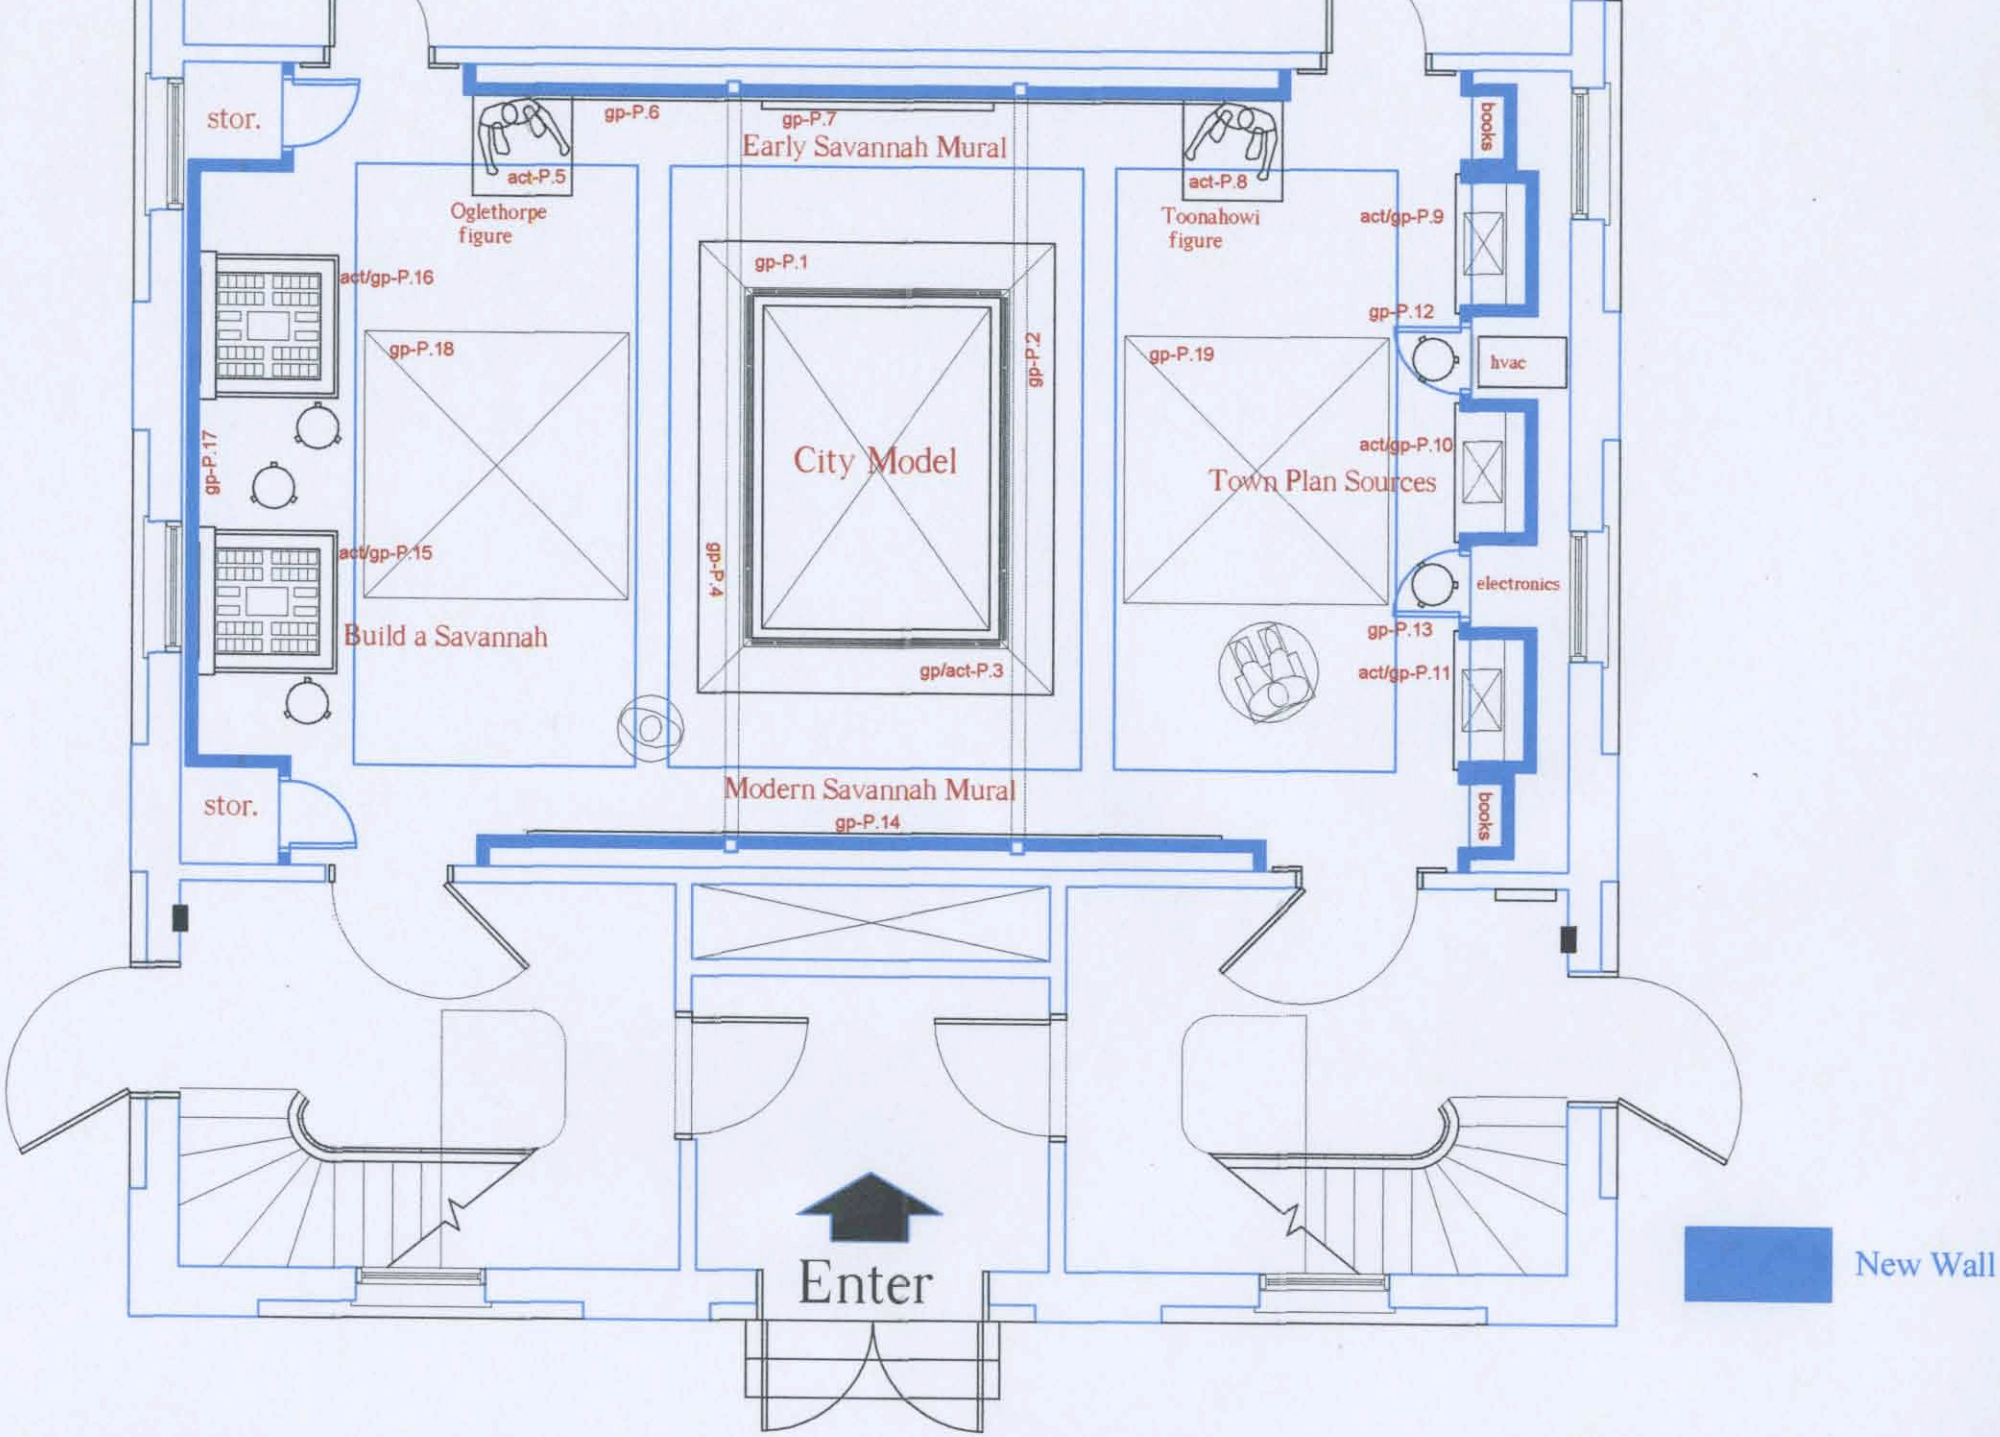

P-I	Massie Heritage Center	
	Savannah's City Plan - Drywall Plan	Rev. 7.23.10